This plan is prepared by MAKJaP Pty Ltd subject to the following:-
The title boundaries shown hereon were redefined at the time of survey.
Features and levels within the subdivided parcel and along Millington road were taken by means of ground survey. Other details and levels were taken from digital photomap and scanned plans.
Services shown hereon have been located where possible by field survey, and only identifiable features above ground level have been located. If not able to be so located, services have been plotted from the records of relevant authorities where available and have been noted accordingly on the plans.
Prior to any demolition, excavation or construction on the site, the relevant authority should be contacted for possible location of further underground services and detailed locations of all services.

Legend:

- EP ..... EXISTING POWER POLE
- LP ..... EXISTING LIGHT POLE
- TMP ..... EXISTING TELECOM MARKER POST
- TPIT ..... EXISTING TELECOM PIT
- WM ..... EXISTING WATER METER
- FH ..... EXISTING FIRE HYDRANT
- SV ..... EXISTING STOP VALVE
- SPR ..... EXISTING SPRINKLER
- E ..... EXISTING POWER LINE
- T ..... EXISTING TELECOM LINE
- W ..... EXISTING WATER MAIN
- EXISTING SEWER MAIN
- EXISTING BOUNDARY FENCE LINE
- CONTROL STATION
- TREE

SHIRE OF BROOME RECEIVED 30 APR 2007

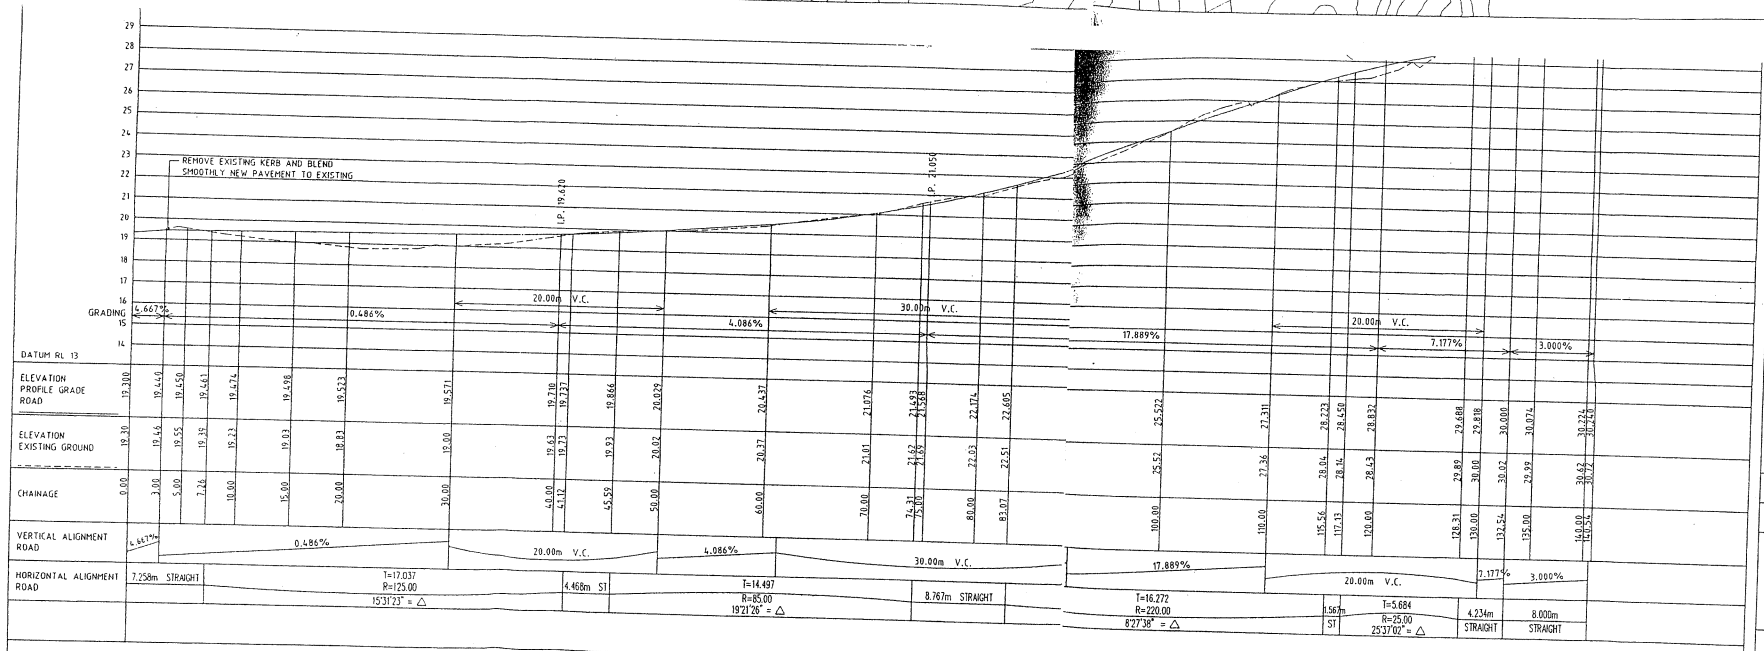

LONGITUDINAL SECTION OF PROPOSED DRIVEWAY
SCALE 1:250 HORIZ 1:125 VER

Revision	Date	Details	Auth'd
D	09/12/05	ISSUED TO CLIENT.	M.N.K.

(c) copyright
This plan must not be reproduced wholly or in part without the permission of MAKJaP Pty. Ltd.
In the absence of "Approved by" signature this plan is invalid and MAKJaP Pty. Ltd. is not responsible for its contents.

		SIGNATURE	DATE
SURVEYED BY:	MAKJAP P/L	Compiled	
PROCESSED BY:			
DRAWN BY:	C.C. PETILLA	C.C. Petilla	19/10/05
DESIGNED BY:	W.V. LIAU	W.V. Liau	18/10/05
CHECKED BY:	M.N. KELSCH	M.N. Kelsch	09/12/05
APPROVED BY:	M.N. KELSCH		09/12/05

PROPOSED DRIVEWAY (PLAN & PROFILE)
CONSTRUCTION TO BUILDING PAD
LOT 8 ON DEPOSITED PLAN 38163
MILLINGTON ROAD, CABLE BEACH
CLIENT: MORRELL ENTERPRISES PTY. LTD.

JOB No.: B2506.01	DRAWING No.: B2506.01/01/04	REV.: 1 2 3 4 5 6 7 8 9 10 11
SCALE 1:750	FILE NAME: 2506010104OO.DWG	

MAKJaP PTY. L
Consulting Engineers and S
ABN 66 009 183 831

26-28 Dampier Terrace, BROOME
Western Australia
P. O. Box 291 WA 67
Telephone: (08) 9192 1910 Fa
email: broome@makjap.com.au

OPERATIONAL		OFFIC
Herdsman Business Park	WA	Broom
Port Hedland	WA	Derby
Karratha	WA	Lunuwi

COUNCIL Item No. 9.38 No. Pages 1