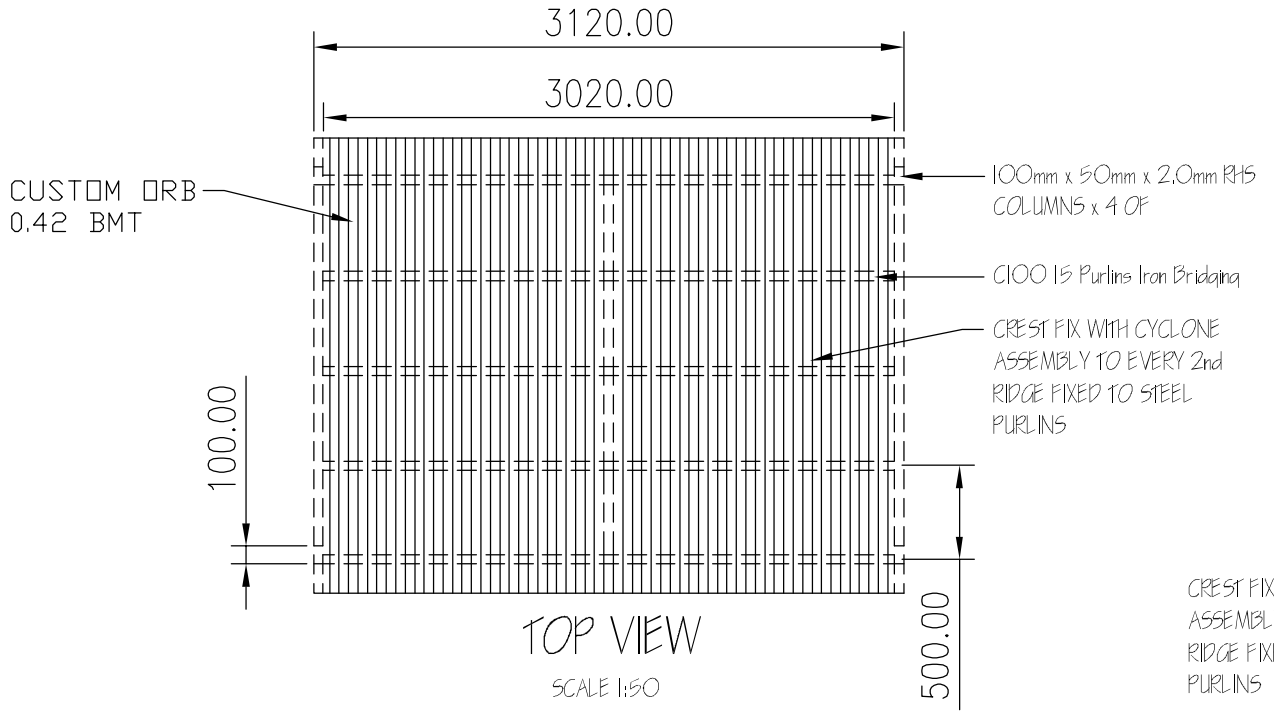

TOP VIEW

SCALE 1:50

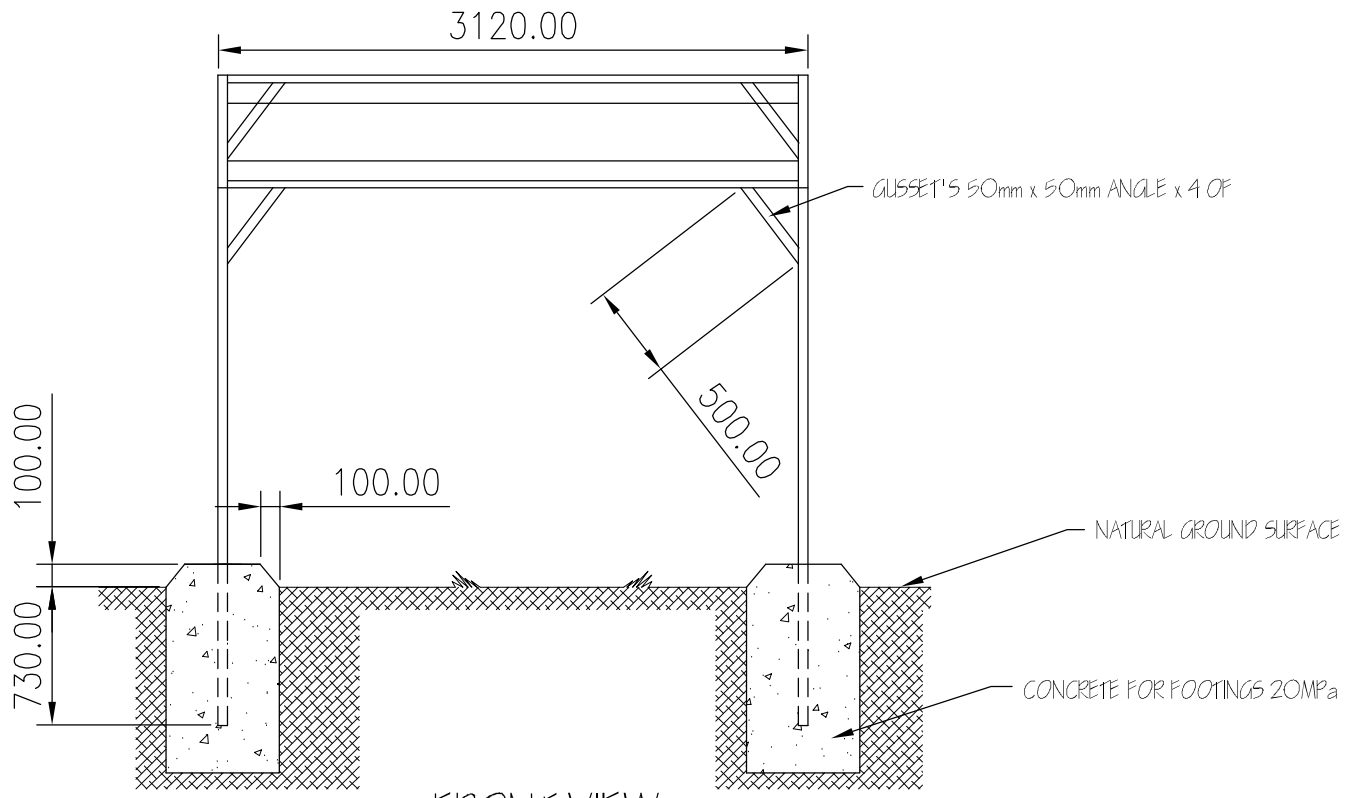

FRONT VIEW

SCALE 1:50

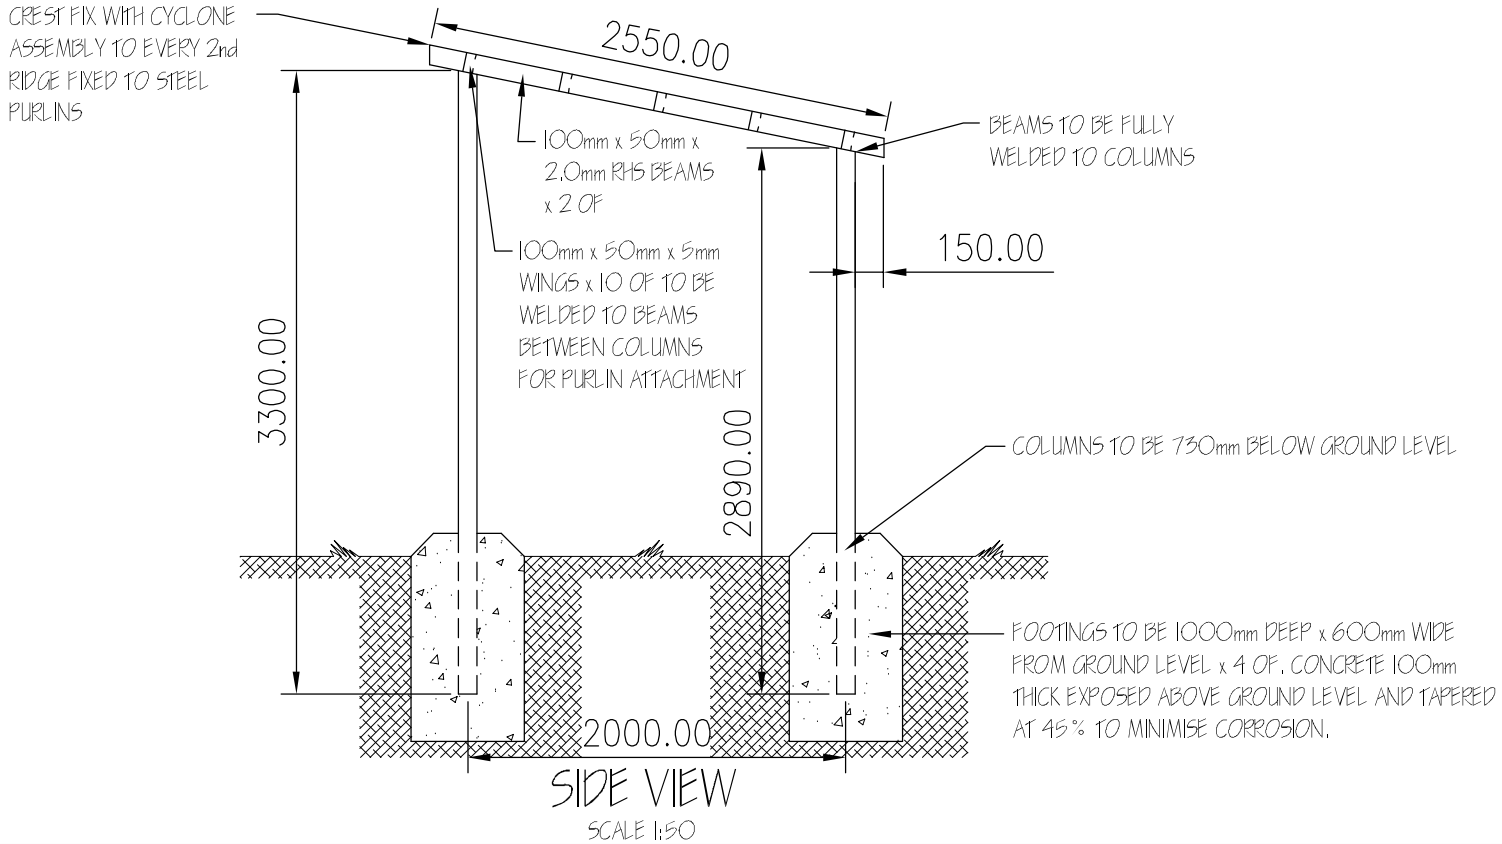

SIDE VIEW

SCALE 1:50

NOTE:

ALL STRUCTURAL ELEMENTS TO BE TO LYSAGHT SPECIFICATION OR SIMILAR APPROVED.

Amendments	Survey N/A	Scale AS SHOWN	SHIRE OF BROOME	PROPOSED BUS SHELTER RURAL TYPE	Sheet No. 1 of 1
	Design RJC	AutoCAD Ref: S05-002			Drawing Number
SHIRE OF BROOME WELD ST. (P.O. BOX 44) BROOME W.A. 6725 TEL (08) 9192 1202 FAX (08) 9192 1891	Drawn RJC	CivilCAD Ref: N/A		STANDARD DRAWING	S05-002
	Contour Interval N/A	Approved			
	Date 09/11/05				